Construction of Toilets and Repairs to BBMP shops at Attur layout main road in Attur ward no-04 of Yelahanka Satellite town sub division

Assistant.Engineer
Attur Ward N0-04

Assistant Executive Engineer
Yelahanka Satellite Town Sub Division

Construction of Toilets and Repairs to BBMP shops at Attur layout main road in Attur ward no-04 of Yelahanka Satellite town sub division

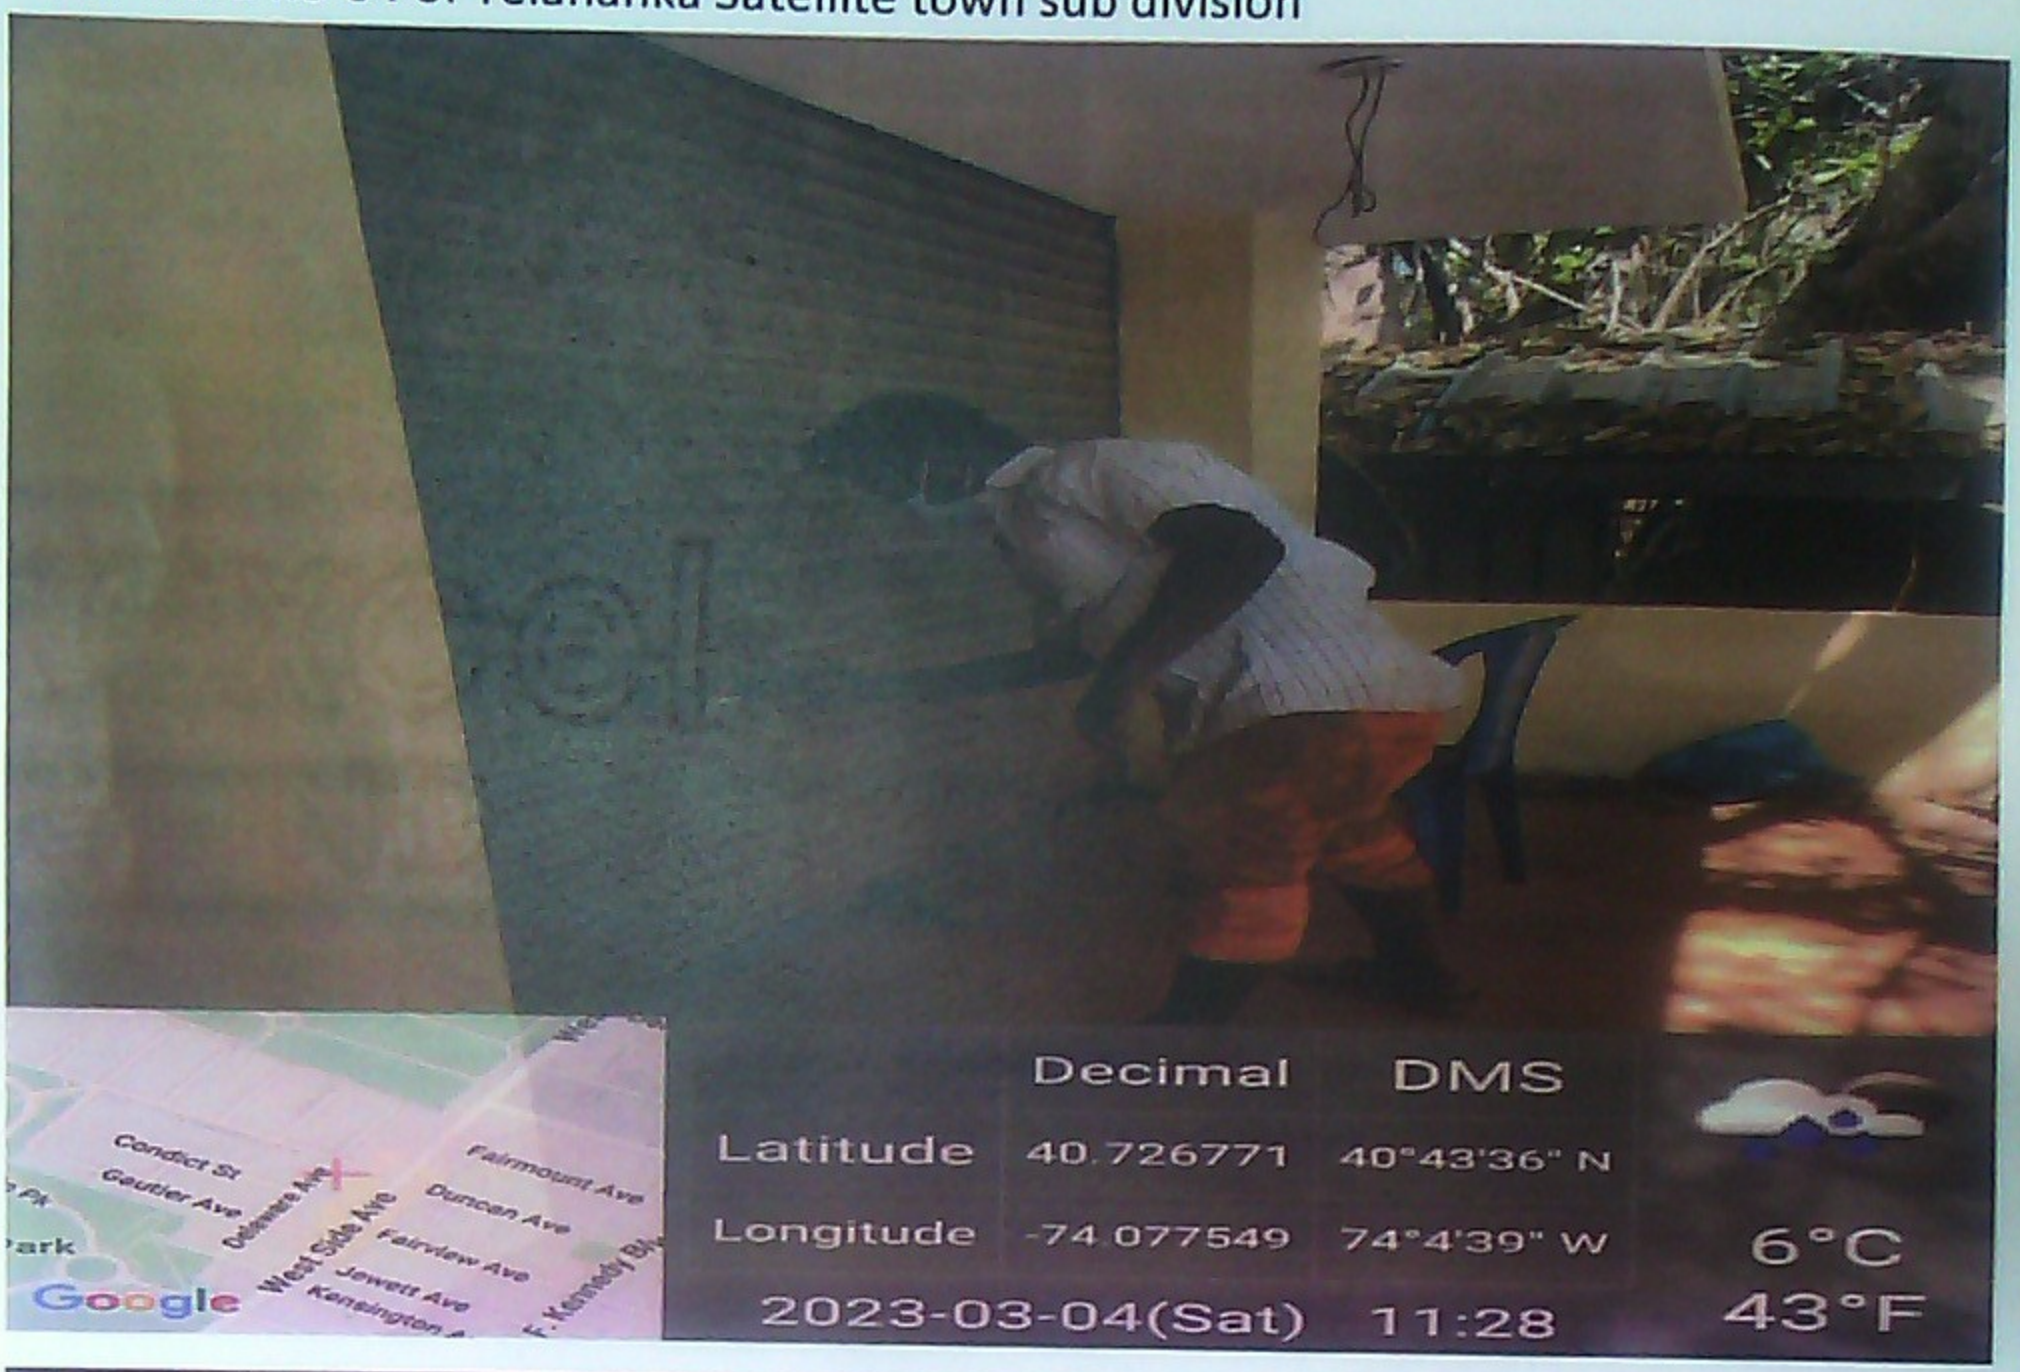

Assistant Engineer
Attur Ward N0-04

Assistant Executive Engineer
Yelahanka Satellite Town Sub Division

Construction of Toilets and Repairs to BBMP shops at Attur layout main road in Attur ward no-04 of Yelahanka Satellite town sub division

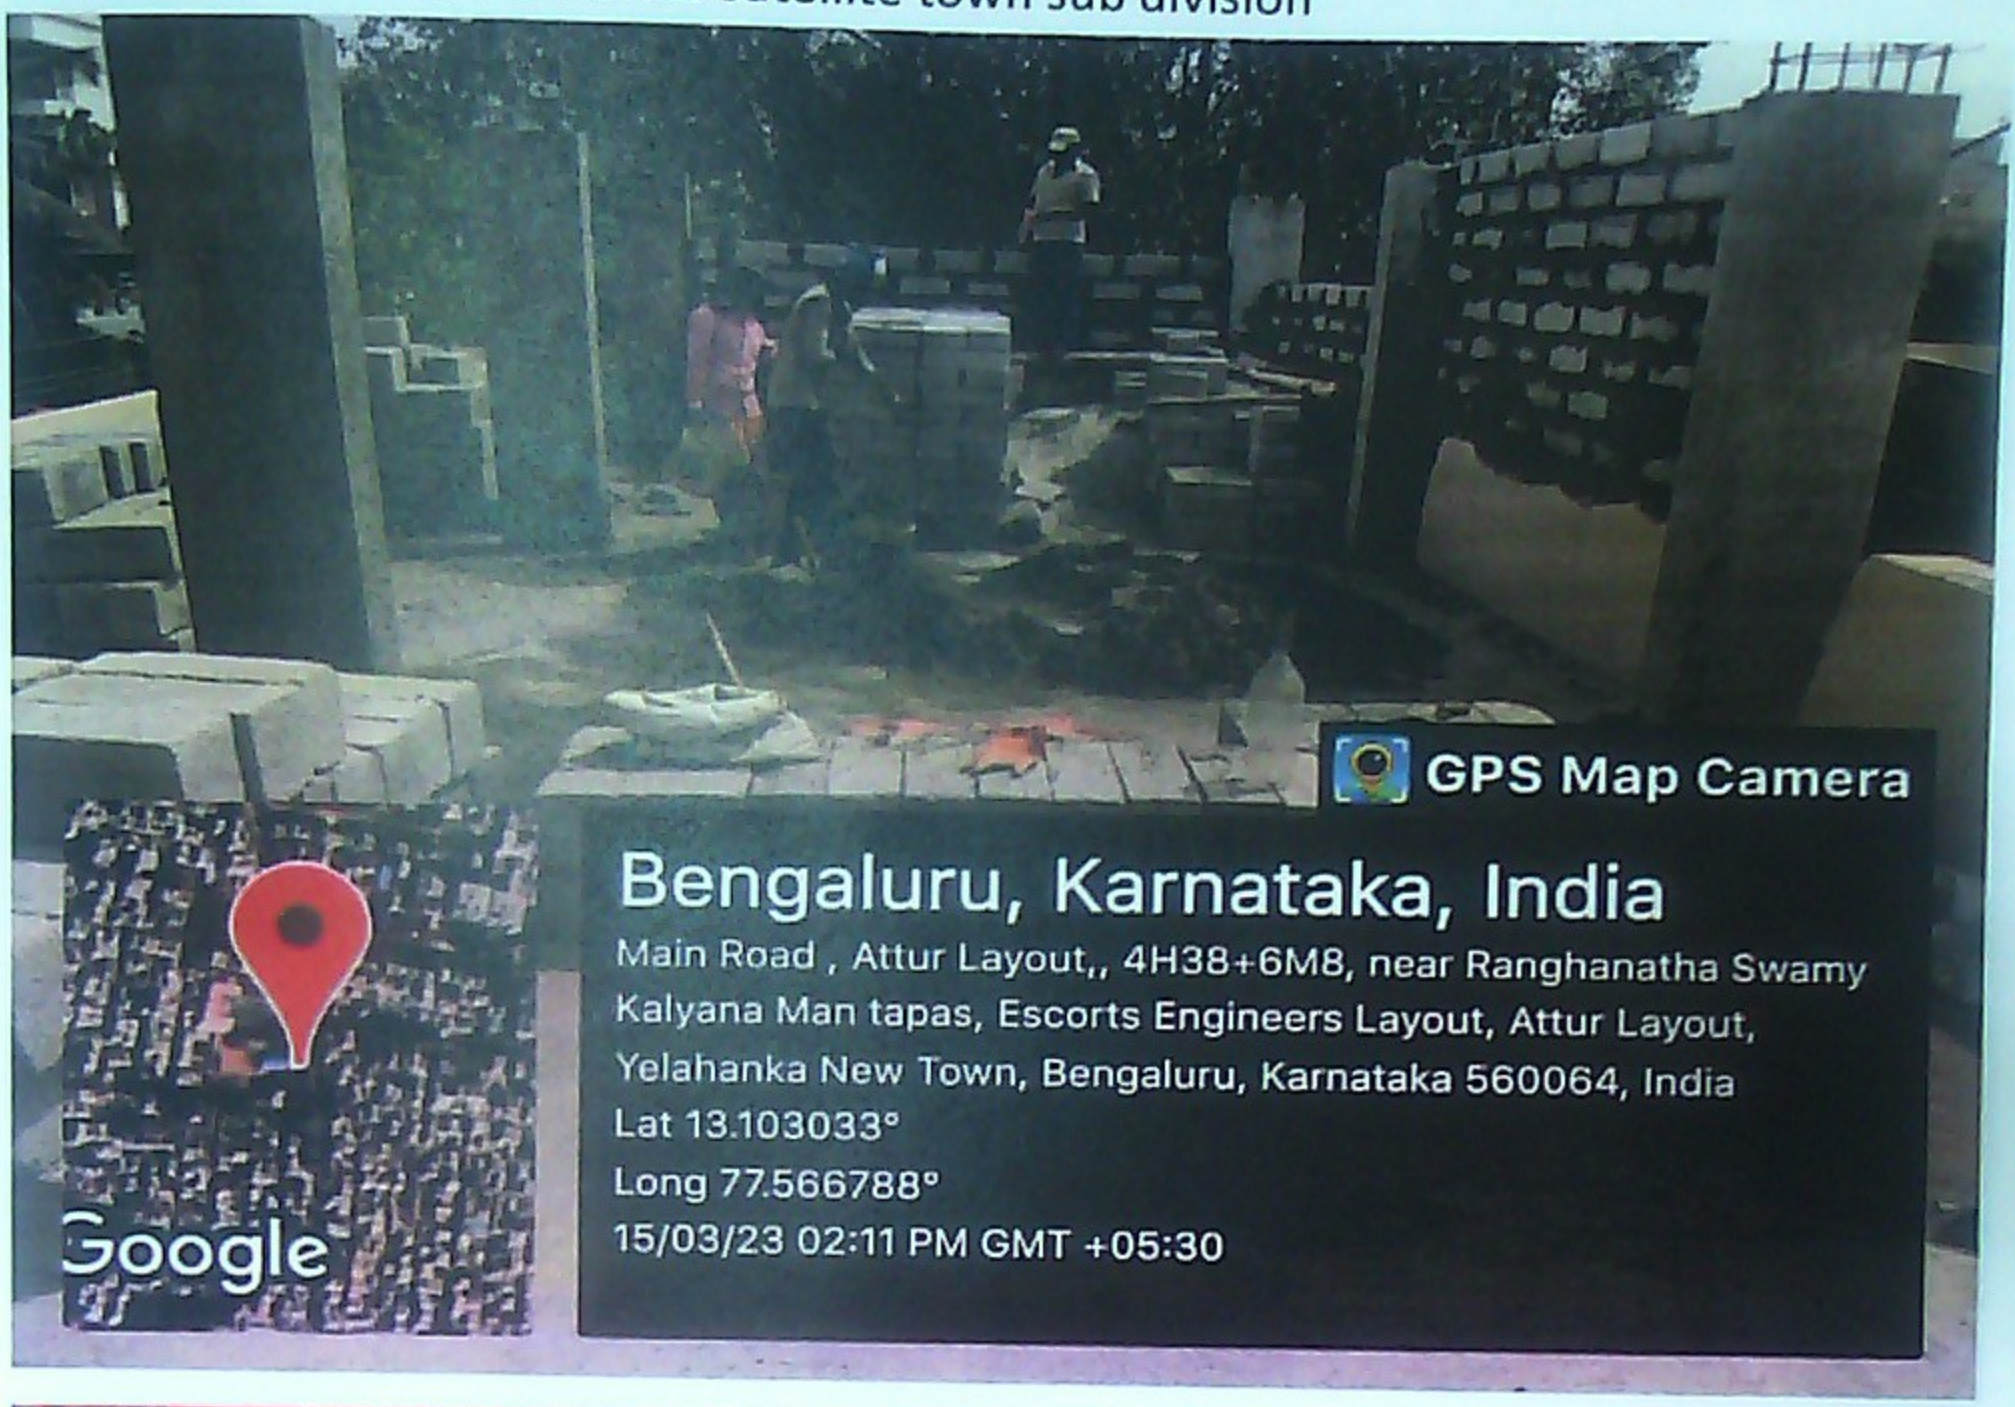
GPS Map Camera
Bengaluru, Karnataka, India
Main Road , Attur Layout,, 4H38+6M8, near Ranghanatha Swamy Kalyana Man tapas, Escorts Engineers Layout, Attur Layout, Yelahanka New Town, Bengaluru, Karnataka 560064, India
Lat 13.103033°
Long 77.566788°
15/03/23 02:11 PM GMT +05:30
Google

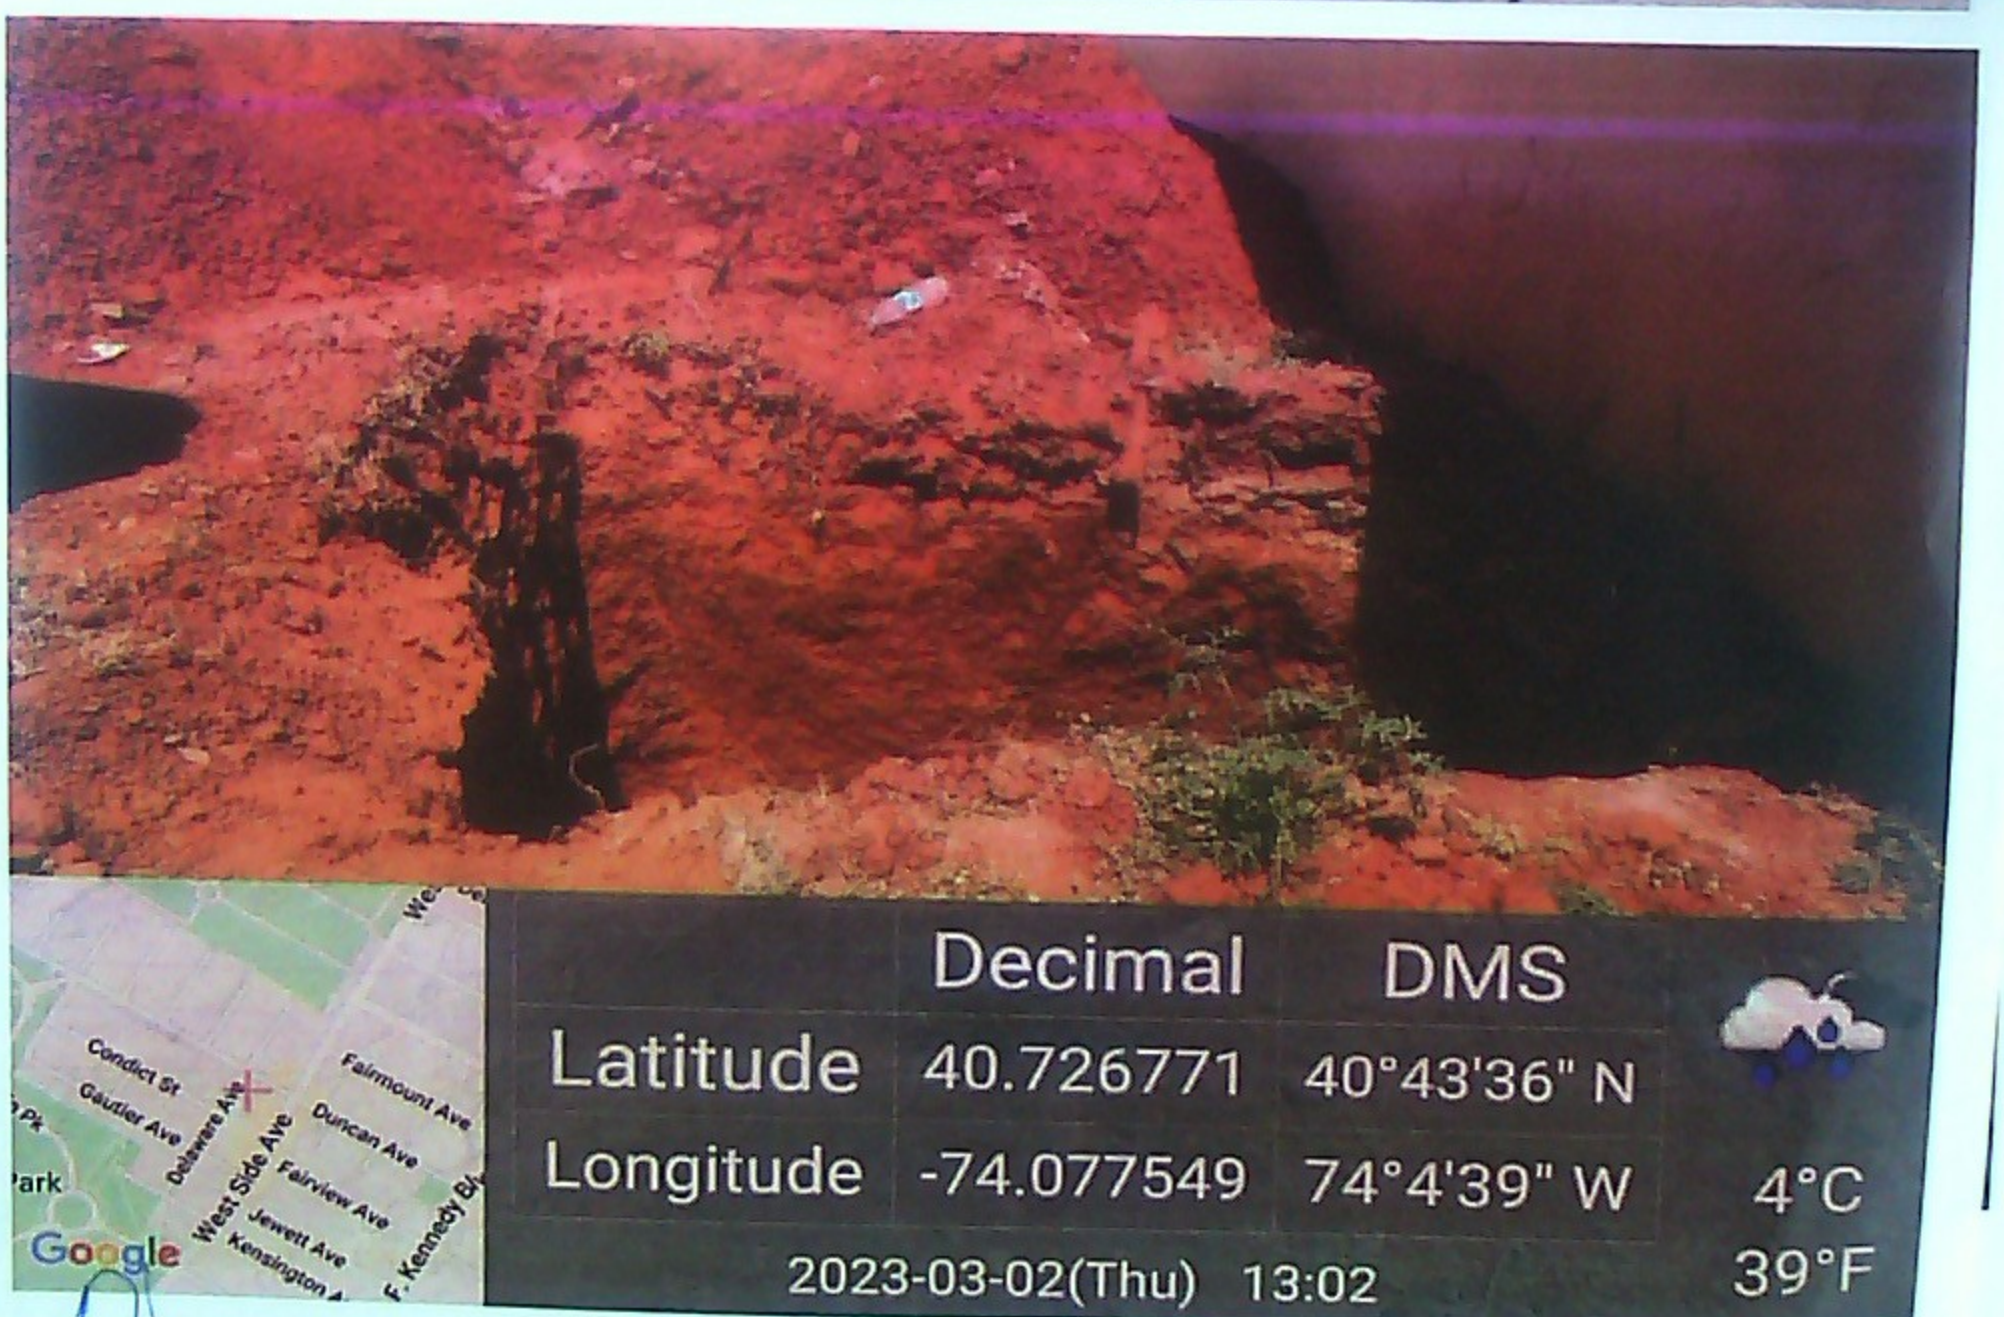

Assistant Engineer
Attur Ward N0-04

Assistant Executive Engineer
Yelahanka Satellite Town Sub Division